ACCESSORY BUILDING, PORCH OR DECK SITE PLAN

Owners Name:

Project Address:

Phone #

Please show distance in feet to property lines
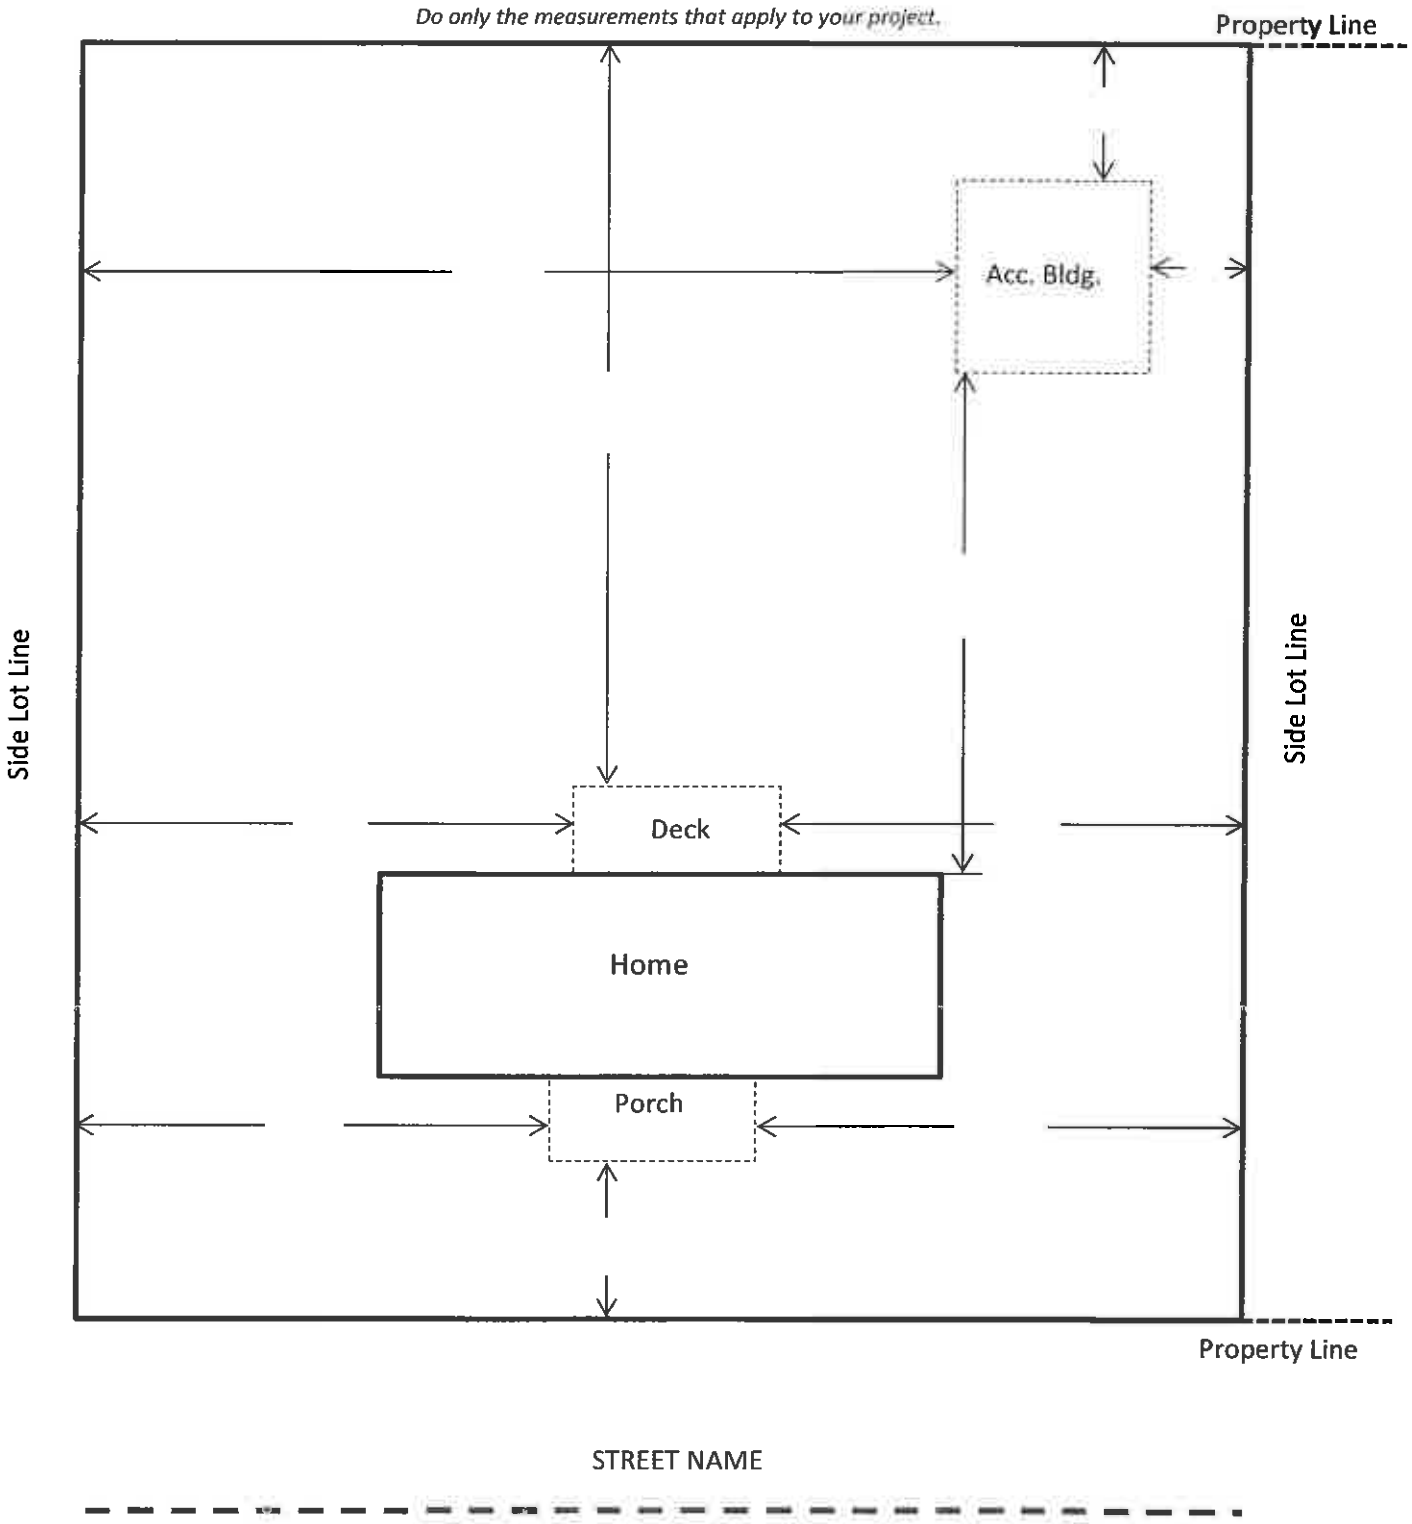
Do only the measurements that apply to your project.